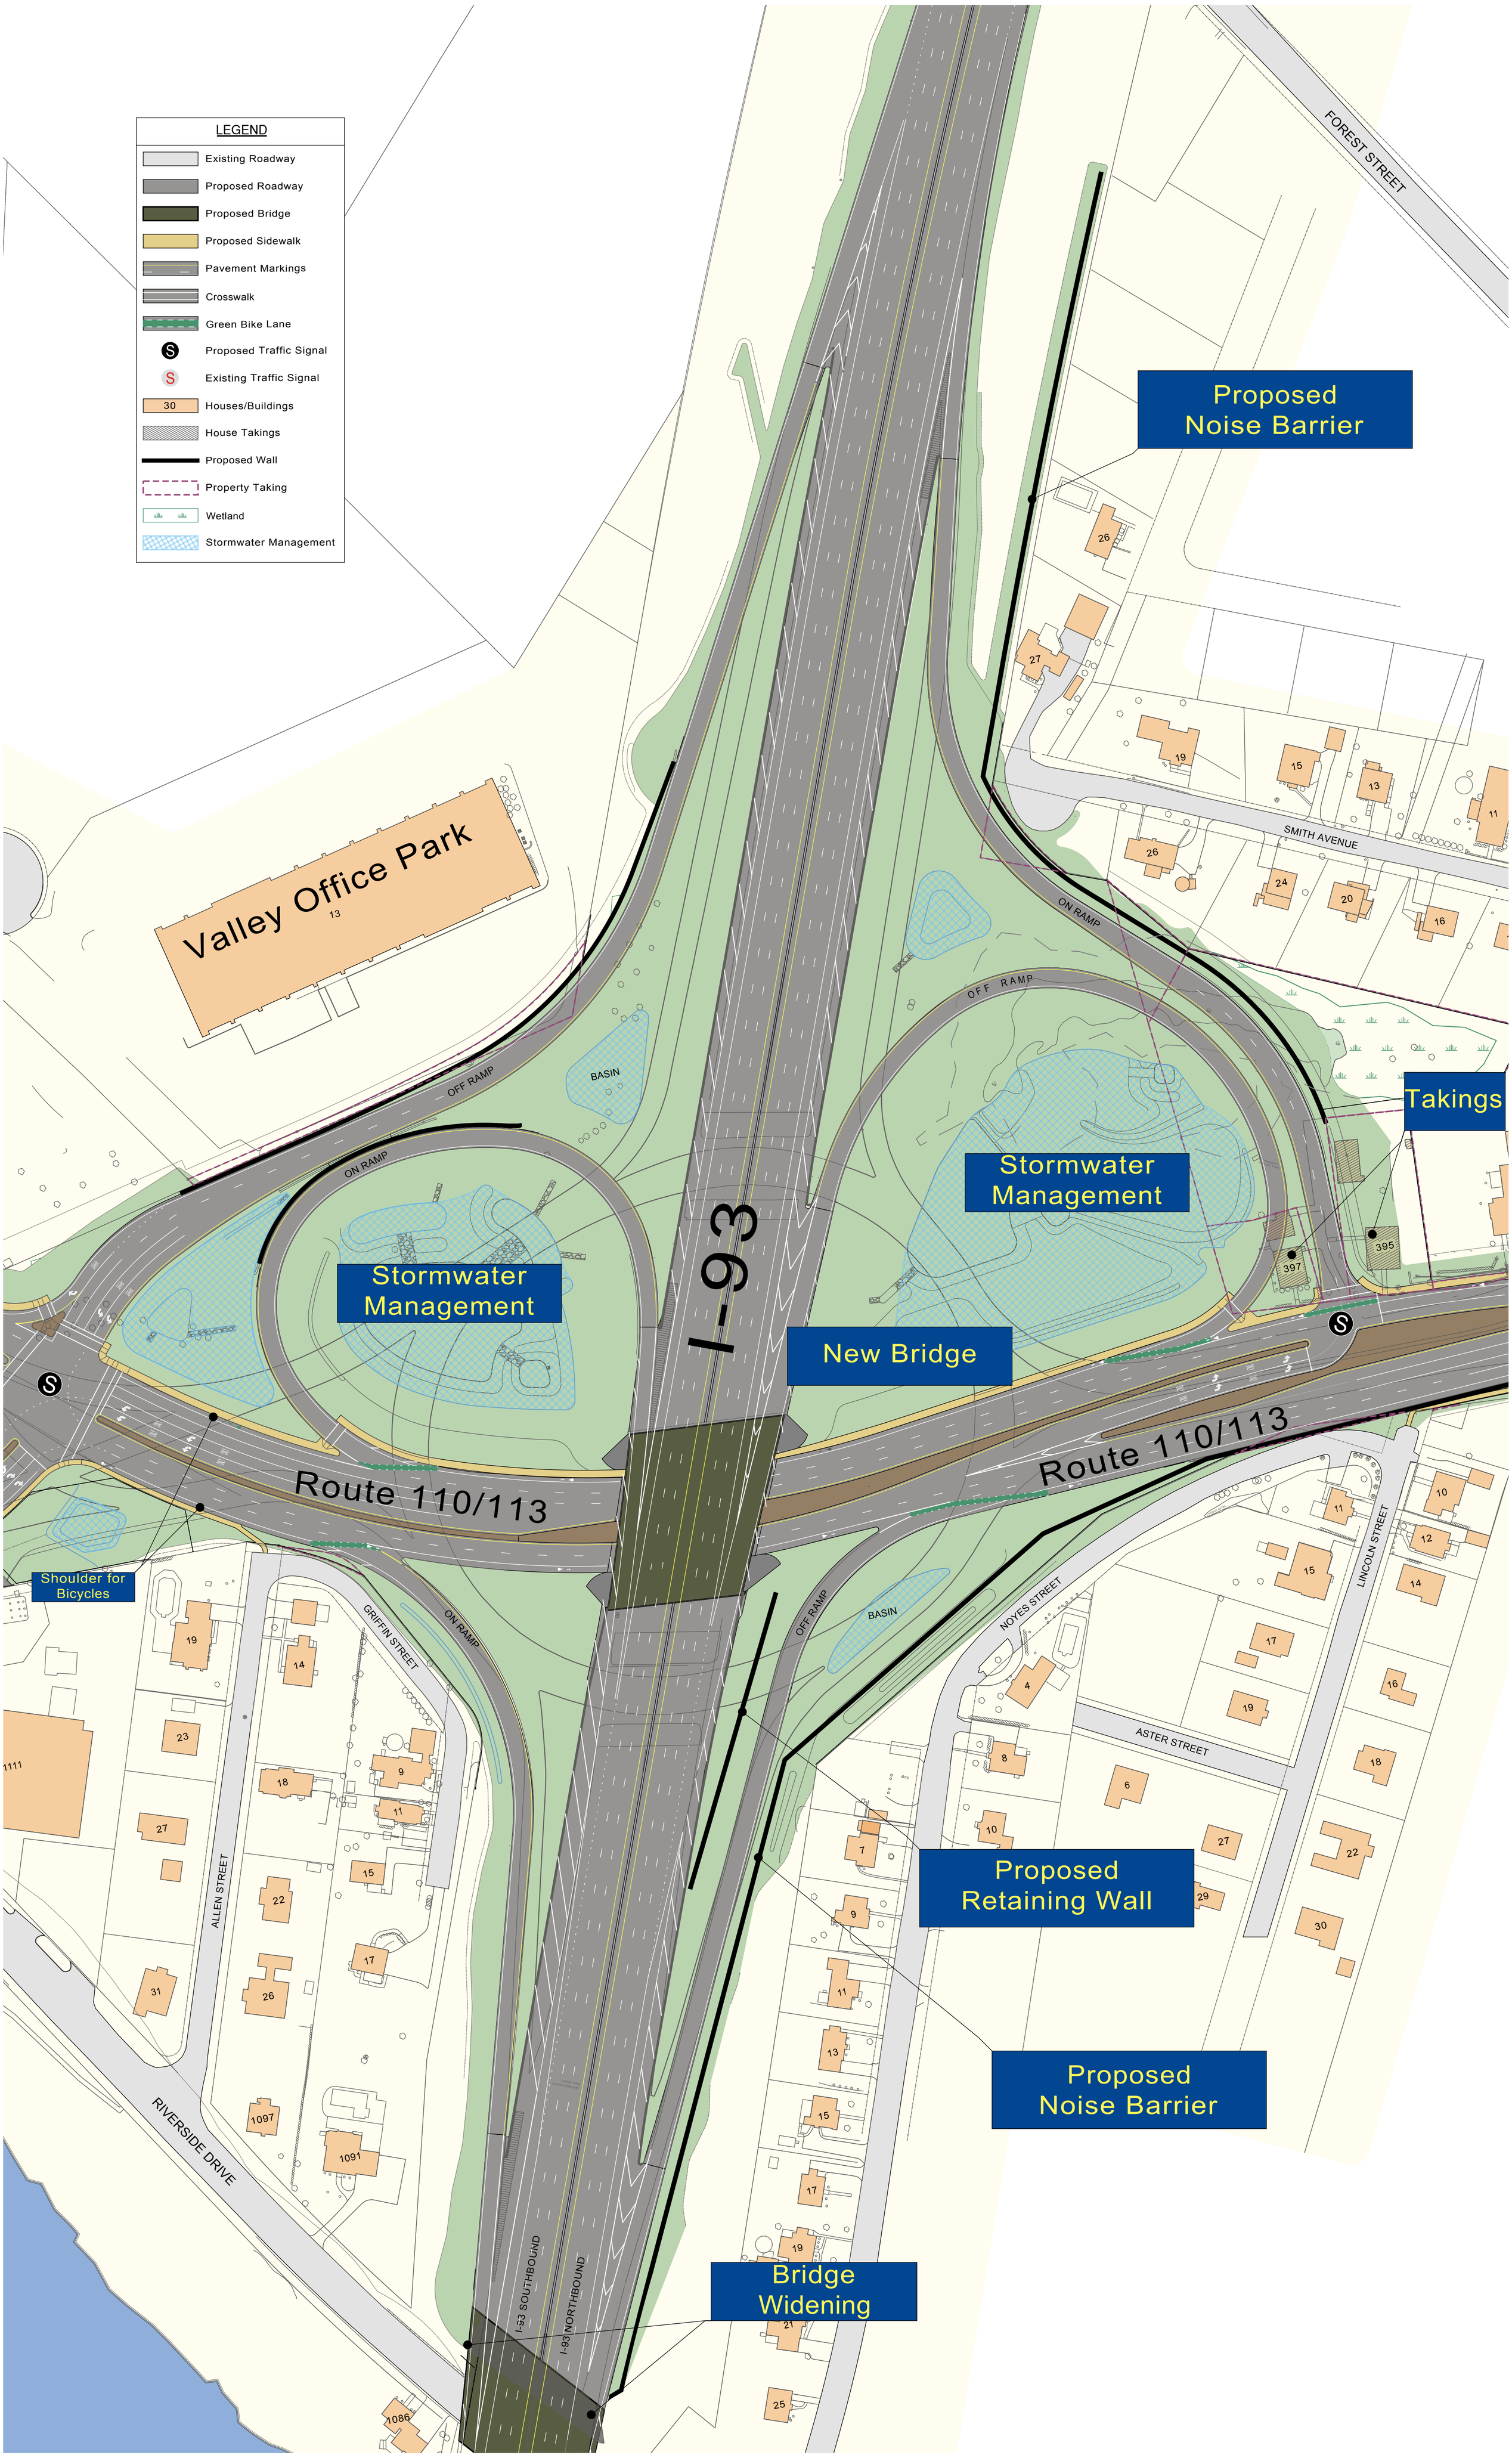
LEGEND
Existing Roadway
Proposed Roadway
Proposed Bridge
Proposed Sidewalk
Pavement Markings
Crosswalk
Green Bike Lane
Proposed Traffic Signal
Existing Traffic Signal
Houses/Buildings
House Takings
Proposed Wall
Property Taking
Wetland
Stormwater Management
FOREST STREET
Proposed Noise Barrier
Valley Office Park
SMITH AVENUE
ON RAMP
OFF RAMP
BASIN
Takings
Stormwater Management
Stormwater Management
I-93
New Bridge
Route 110/113
Route 110/113
Shoulder for Bicycles
GRIFFIN STREET
ON RAMP
OFF RAMP
BASIN
NOYES STREET
LINCOLN STREET
ASTER STREET
ALLEN STREET
RIVERSIDE DRIVE
Proposed Retaining Wall
Proposed Noise Barrier
Bridge Widening
I-93 SOUTHBOUND
I-93 NORTHBOUND